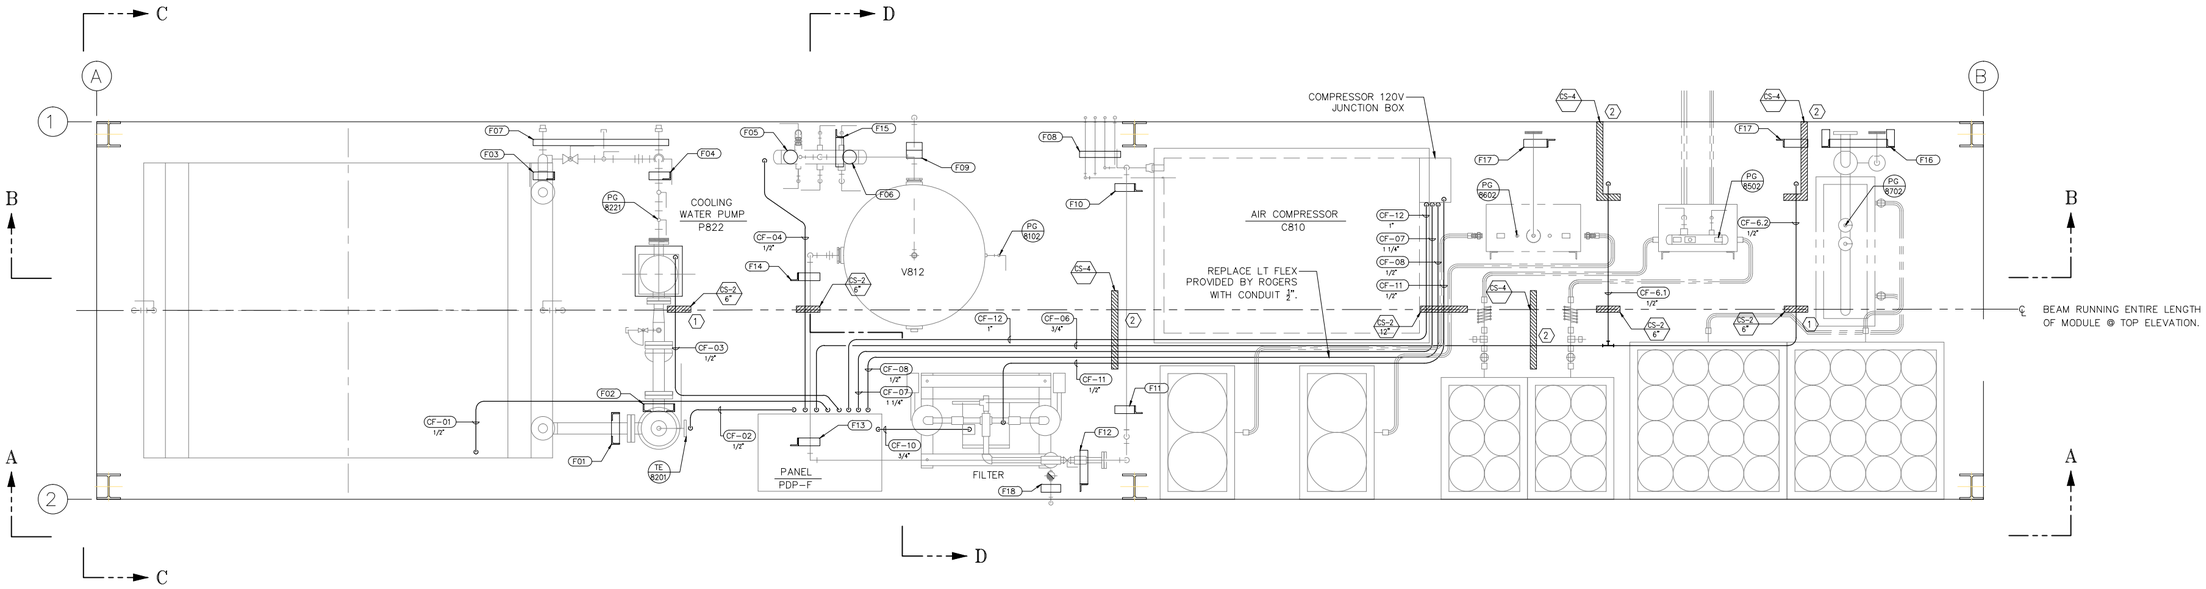

EL+0" ~ EL+TOP

SCALE: 3/4"=1'-0" PLAN VIEW

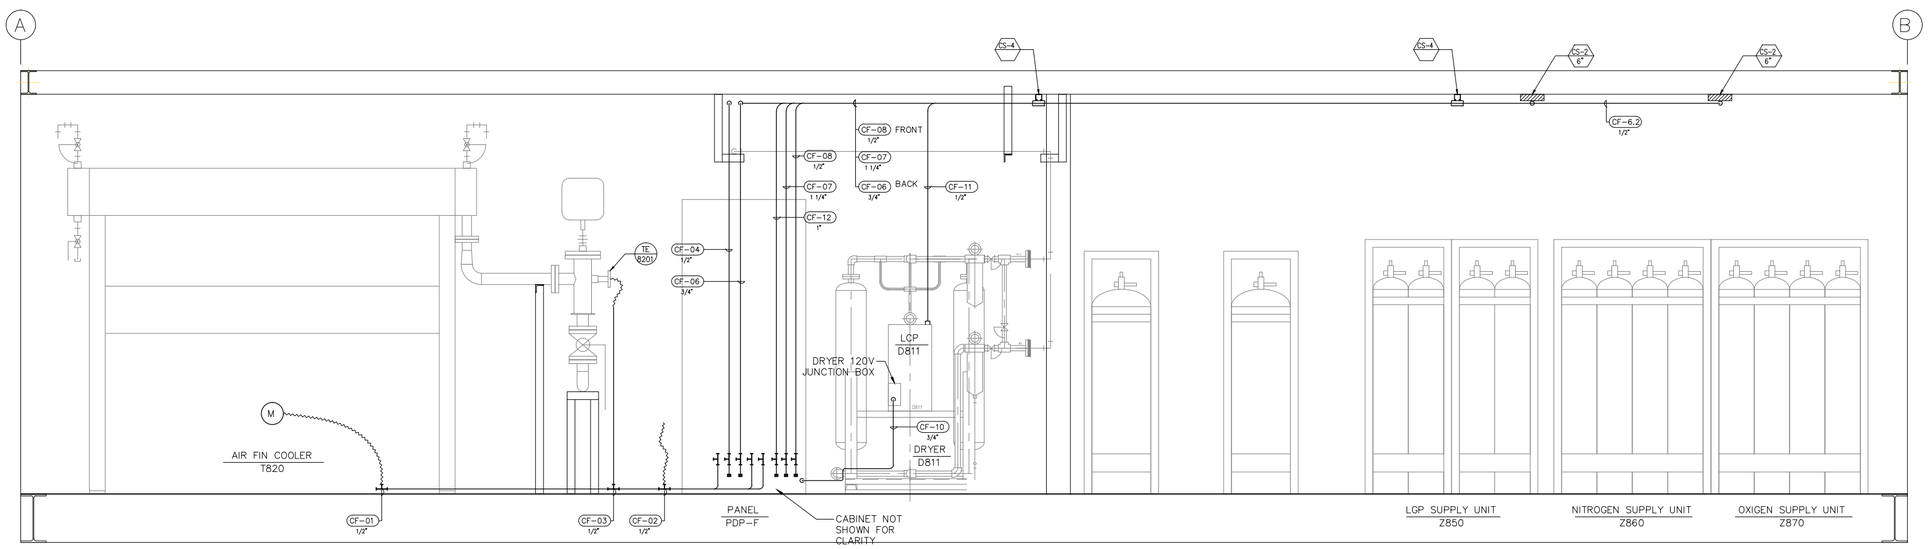

SECTION A-A

SCALE: 3/4"=1'-0"

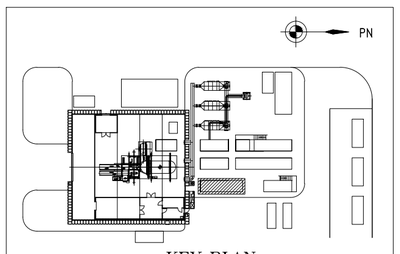

KEY PLAN

KEYED SUPPORT NOTES:

1. SUPPORTS WELDED TO BOTTOM OF BEAM ORIENTED AS SHOWN FACING DOWN.
2. SUPPORT WELDED TO BOTTOM FLANGE WITH STRUT FACING DOWN.
3. FIELD SUPPORT METHODS AS BEST SUITES MOTOR LOCATION.

REFERENCE DRAWING DP52-EP061 REV. A